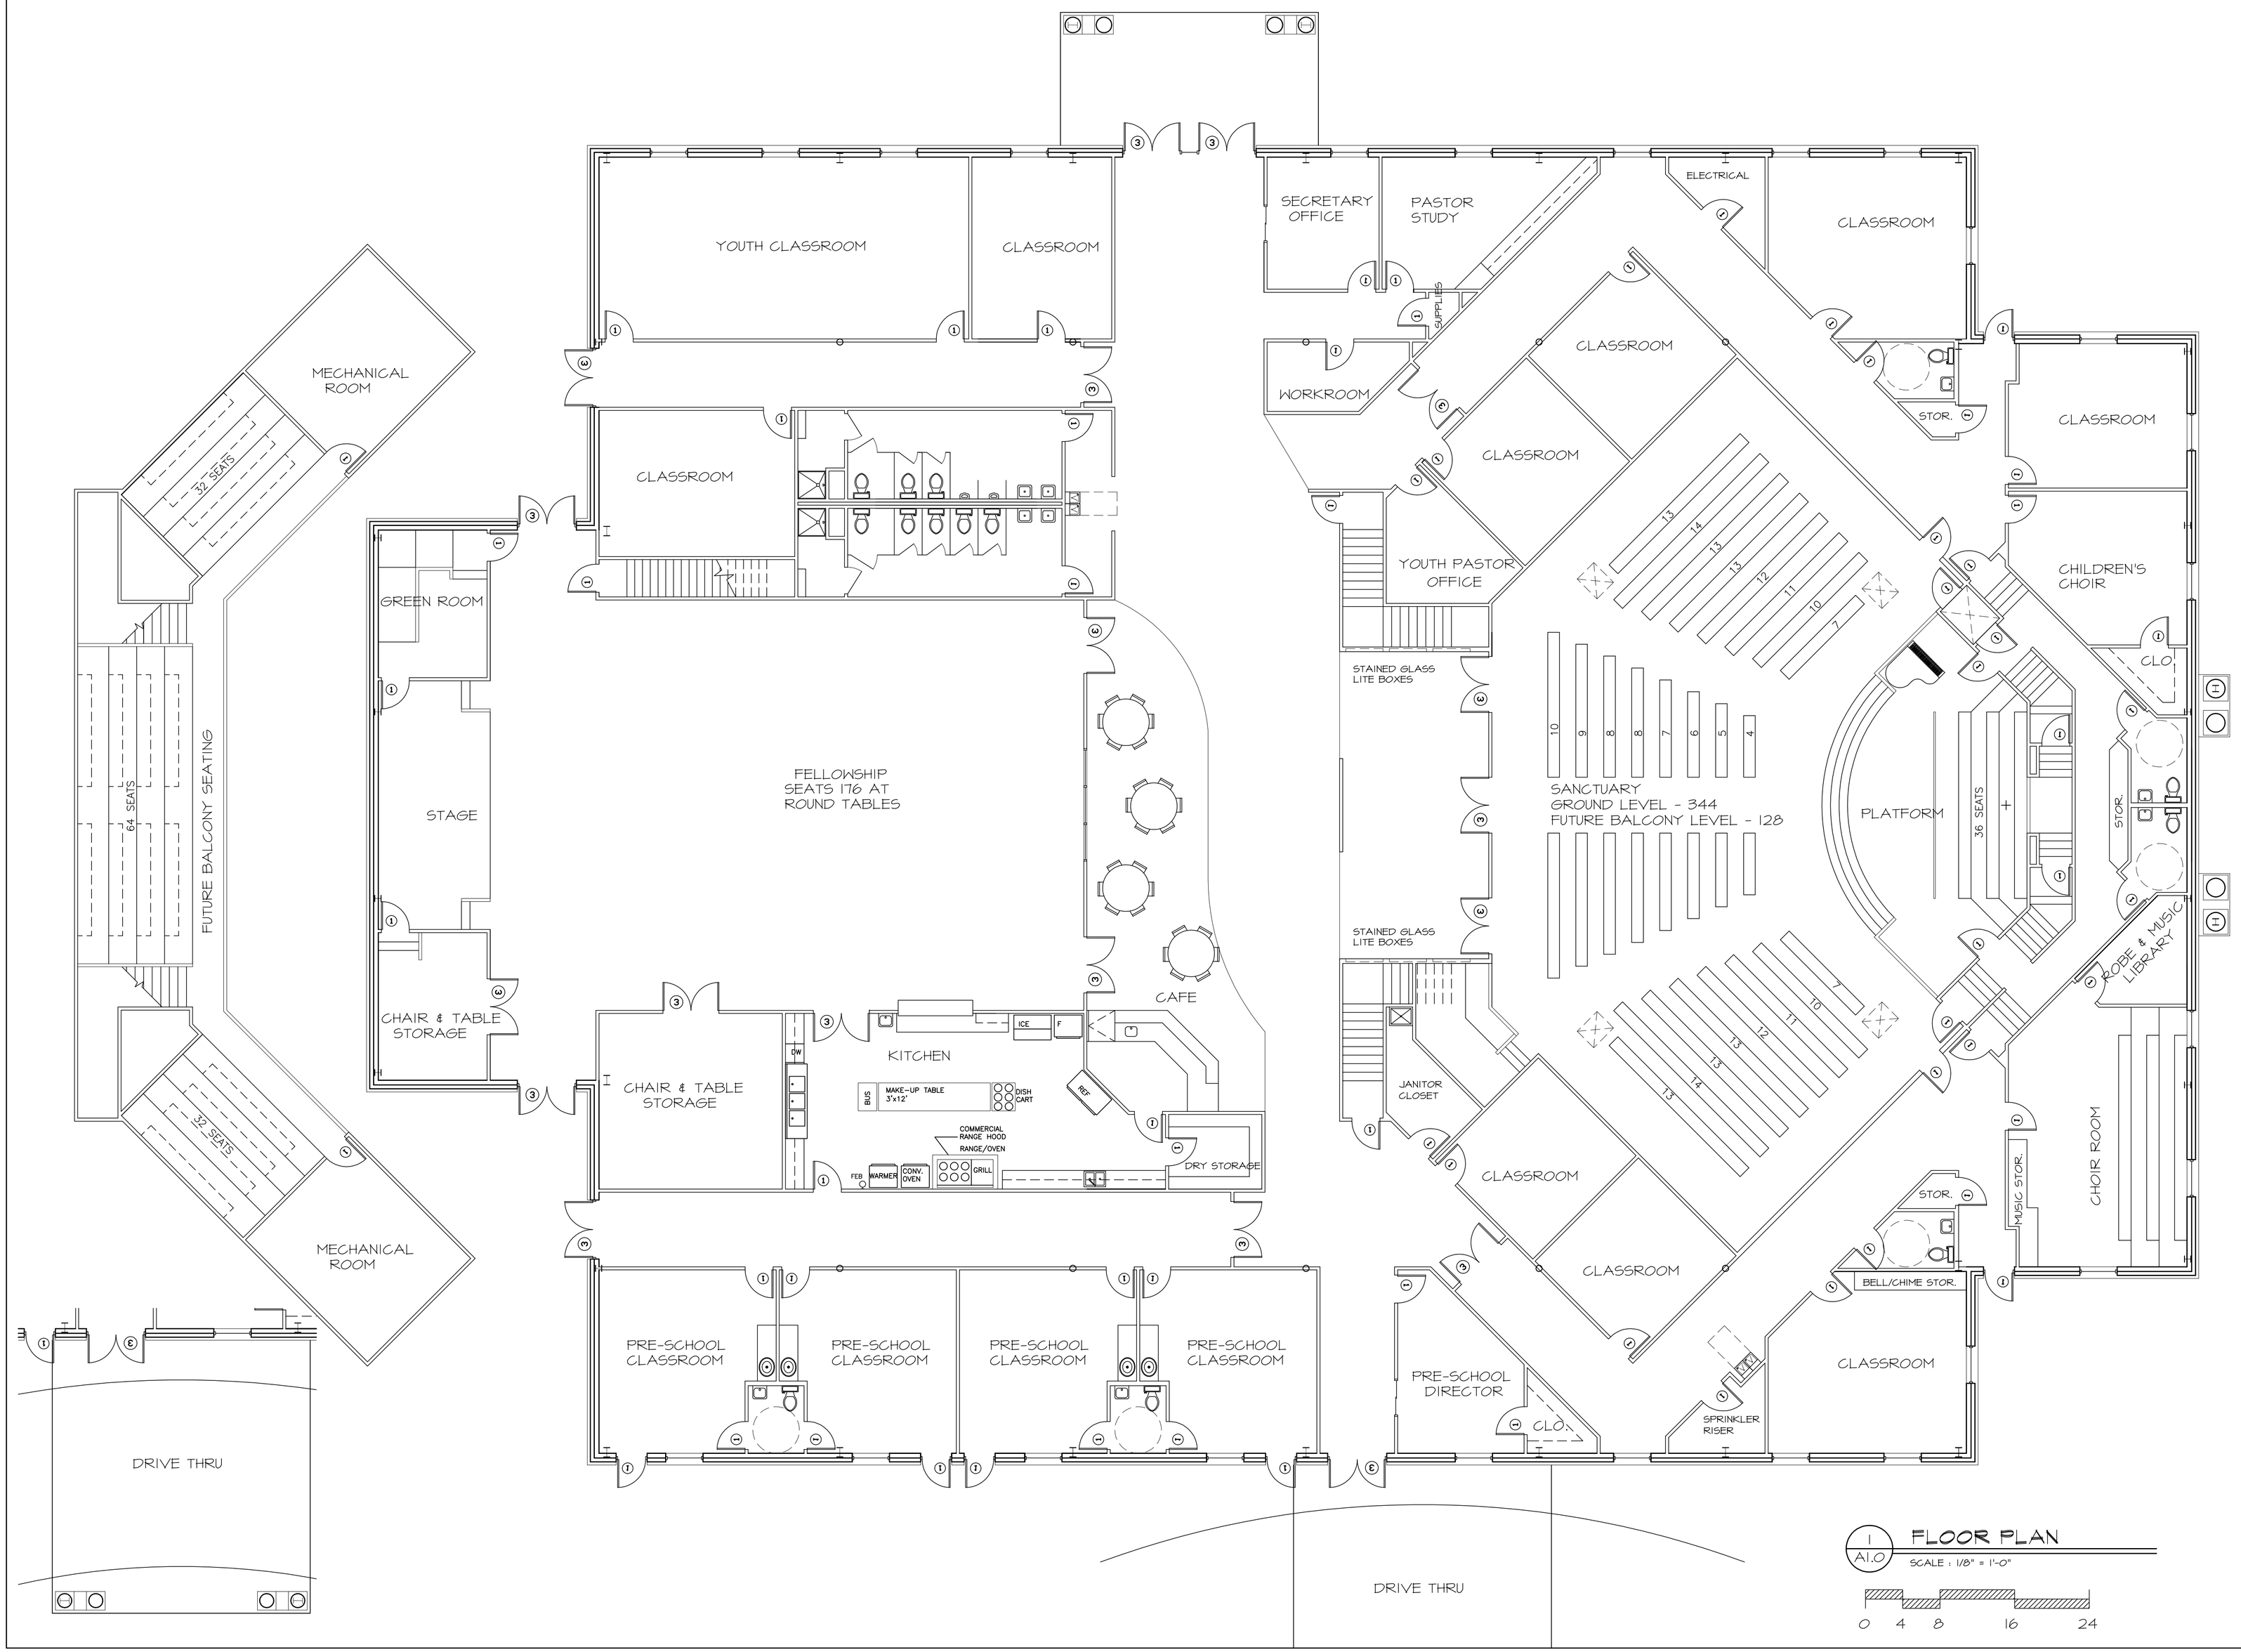

AMERICAN BUILDERS
OF ANSON, INC
HWY 74, PO BOX 8
POLKTON, N.C. 28135
PHONE 704-272-7655
FAX 704-272-8691

Archonics, pllc

David Dell Conklin
AIA, NCARB, LEED AP
7714 Matthews-Mint Hill Road
Mint Hill, NC 28227
T 704.248.5120 M 704.619.0507
F 704.545.8927

DAVID DELL CONKLIN
architect
NC#5417

ARCHONICS, PLLC
NC# 51691.

Drawn By
David Dell Conklin
Date Drawn
Drawing File Name

Revisions
No 1 Date xxx
No ____ Date ____
No ____ Date ____
Issue Date: March 19, 2009

First Baptist Church Marshville, NC

Floor Plan

SHEET #
A1